
J:\J04-JBCC\J0401-Drain study\DWG\DESIGN\BASE.dwg, PRINTED BY: alext ON Mon, May 06 2019

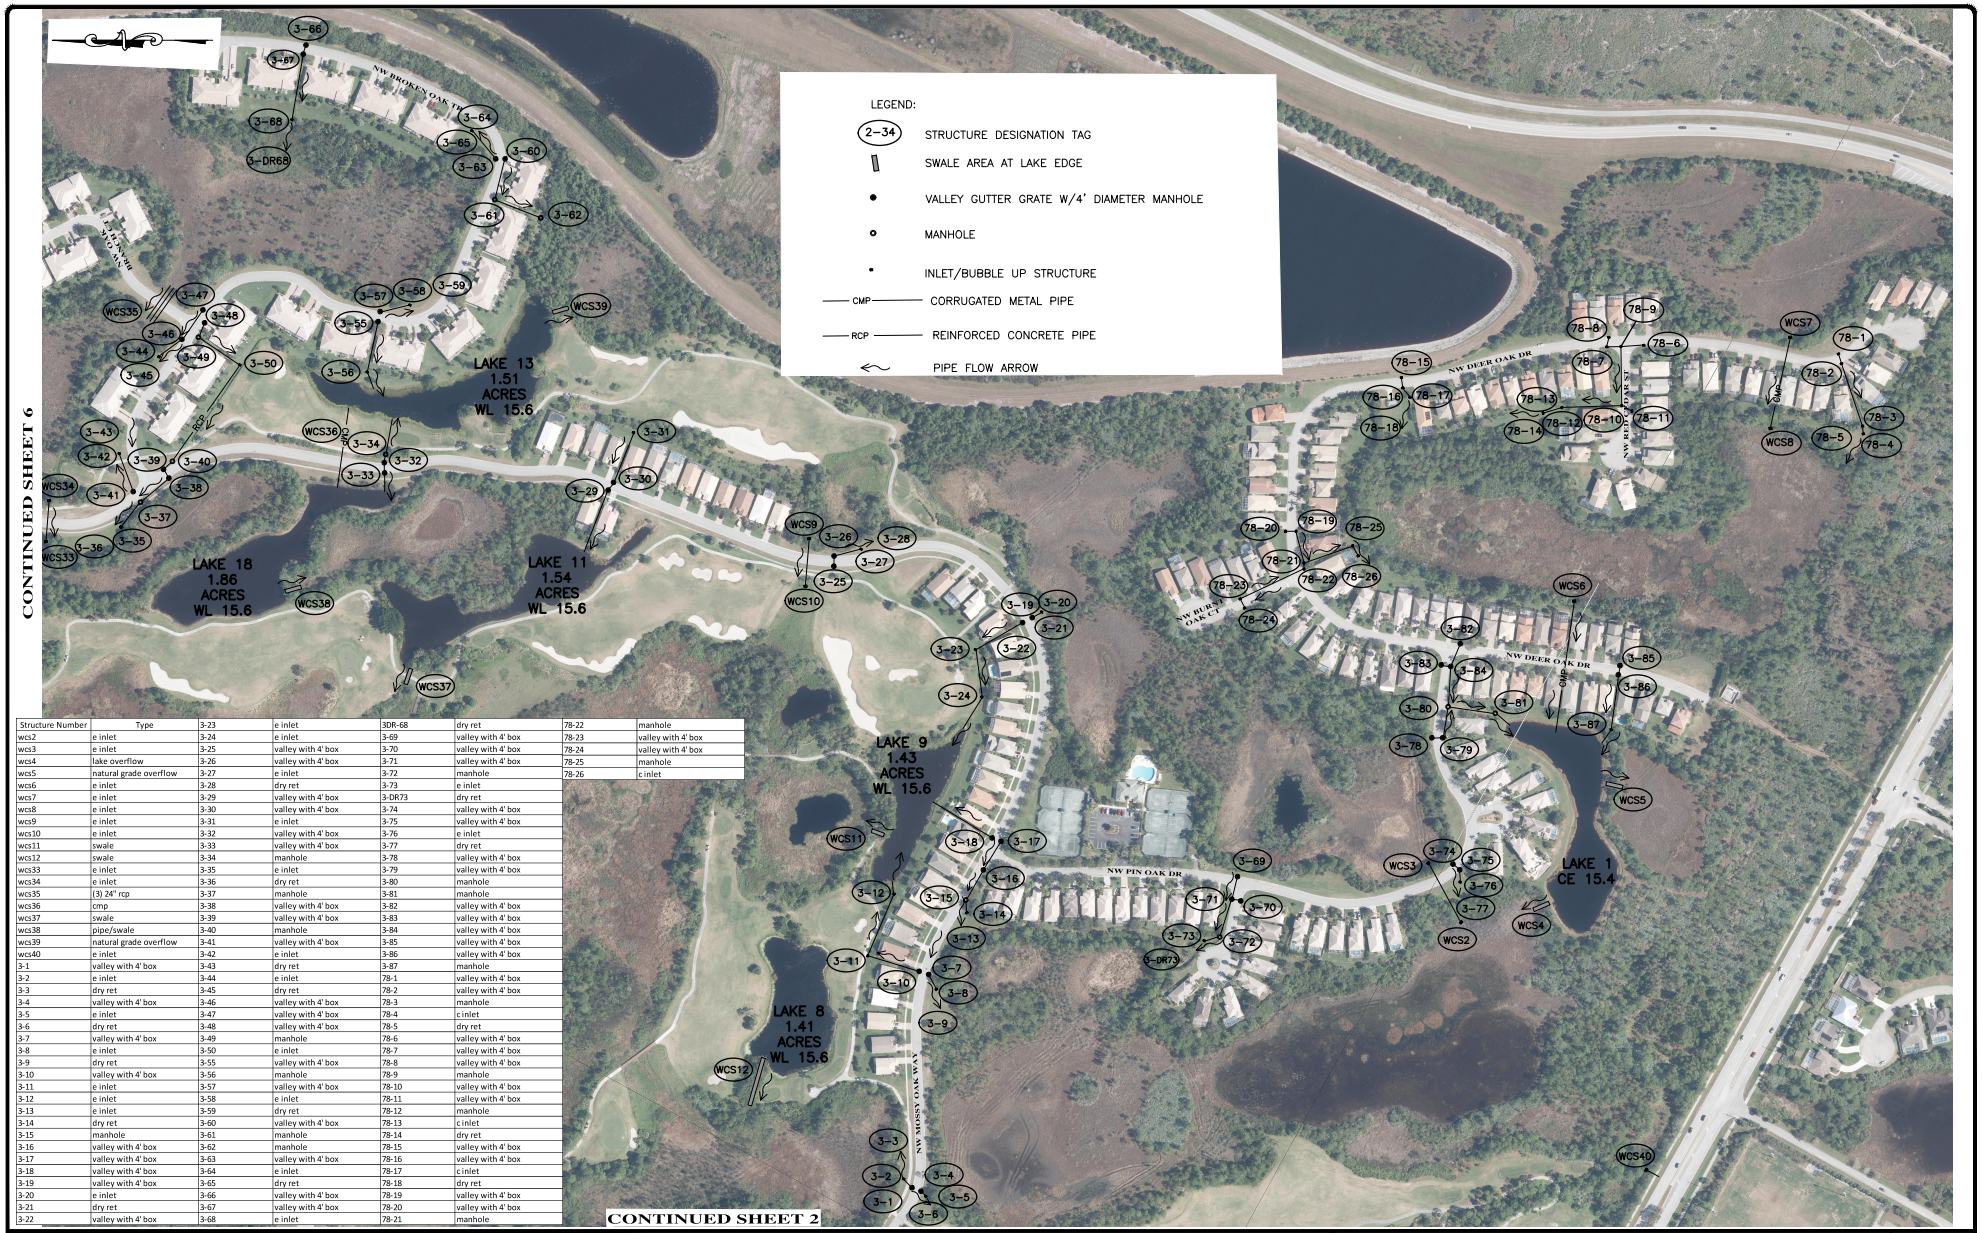

Structure Number	Type	3-23	e inlet	3DR-68	dry ret	78-22	manhole
wcs2	e inlet	3-24	e inlet	3-69	valley with 4' box	78-23	valley with 4' box
wcs3	e inlet	3-25	valley with 4' box	3-70	valley with 4' box	78-24	valley with 4' box
wcs4	lake overflow	3-26	valley with 4' box	3-71	valley with 4' box	78-25	manhole
wcs5	natural grade overflow	3-27	e inlet	3-72	manhole	78-26	c inlet
wcs6	e inlet	3-28	dry ret	3-73	e inlet		
wcs7	e inlet	3-29	valley with 4' box	3-DR73	dry ret		
wcs8	e inlet	3-30	valley with 4' box	3-74	valley with 4' box		
wcs9	e inlet	3-31	e inlet	3-75	valley with 4' box		
wcs10	e inlet	3-32	valley with 4' box	3-76	e inlet		
wcs11	swale	3-33	valley with 4' box	3-77	dry ret		
wcs12	swale	3-34	manhole	3-78	valley with 4' box		
wcs33	e inlet	3-35	e inlet	3-79	valley with 4' box		
wcs34	e inlet	3-36	dry ret	3-80	manhole		
wcs35	(3) 24" rcp	3-37	manhole	3-81	manhole		
wcs36	cmp	3-38	valley with 4' box	3-82	valley with 4' box		
wcs37	swale	3-39	valley with 4' box	3-83	valley with 4' box		
wcs38	pipe/swale	3-40	manhole	3-84	valley with 4' box		
wcs39	natural grade overflow	3-41	valley with 4' box	3-85	valley with 4' box		
wcs40	e inlet	3-42	e inlet	3-86	valley with 4' box		
3-1	valley with 4' box	3-43	dry ret	3-87	manhole		
3-2	e inlet	3-44	e inlet	78-1	valley with 4' box		
3-3	dry ret	3-45	dry ret	78-2	valley with 4' box		
3-4	valley with 4' box	3-46	valley with 4' box	78-3	manhole		
3-5	e inlet	3-47	valley with 4' box	78-4	c inlet		
3-6	dry ret	3-48	valley with 4' box	78-5	dry ret		
3-7	valley with 4' box	3-49	manhole	78-6	valley with 4' box		
3-8	e inlet	3-50	e inlet	78-7	valley with 4' box		
3-9	dry ret	3-55	valley with 4' box	78-8	valley with 4' box		
3-10	valley with 4' box	3-56	manhole	78-9	manhole		
3-11	e inlet	3-57	valley with 4' box	78-10	valley with 4' box		
3-12	e inlet	3-58	e inlet	78-11	valley with 4' box		
3-13	e inlet	3-59	dry ret	78-12	manhole		
3-14	dry ret	3-60	valley with 4' box	78-13	c inlet		
3-15	manhole	3-61	manhole	78-14	dry ret		
3-16	valley with 4' box	3-62	manhole	78-15	valley with 4' box		
3-17	valley with 4' box	3-63	valley with 4' box	78-16	valley with 4' box		
3-18	valley with 4' box	3-64	e inlet	78-17	c inlet		
3-19	valley with 4' box	3-65	dry ret	78-18	dry ret		
3-20	e inlet	3-66	valley with 4' box	78-19	valley with 4' box		
3-21	dry ret	3-67	valley with 4' box	78-20	valley with 4' box		
3-22	valley with 4' box	3-68	e inlet	78-21	manhole		

THE MILCOR GROUP, INC.
CIVIL ENGINEERS
10975 SE FEDERAL HIGHWAY
HOBE SOUND, FL 33455

PH: (772)223-8850
FAX: (772) 223-8851
WWW.THEMILCORGROUP.COM
CERTIFICATE OF AUTHORIZATION: 28246

300 0 300 600
(IN FEET)
1 inch = 150 ft.

DRAINAGE MAP 4

JENSEN BEACH COUNTRY CLUB

4