
z:\j04-jBCC\j0401-Drain study\DWG\DESIGN\BASE.dwg, PRINTED BY: alext ON Mon, May 06 2019

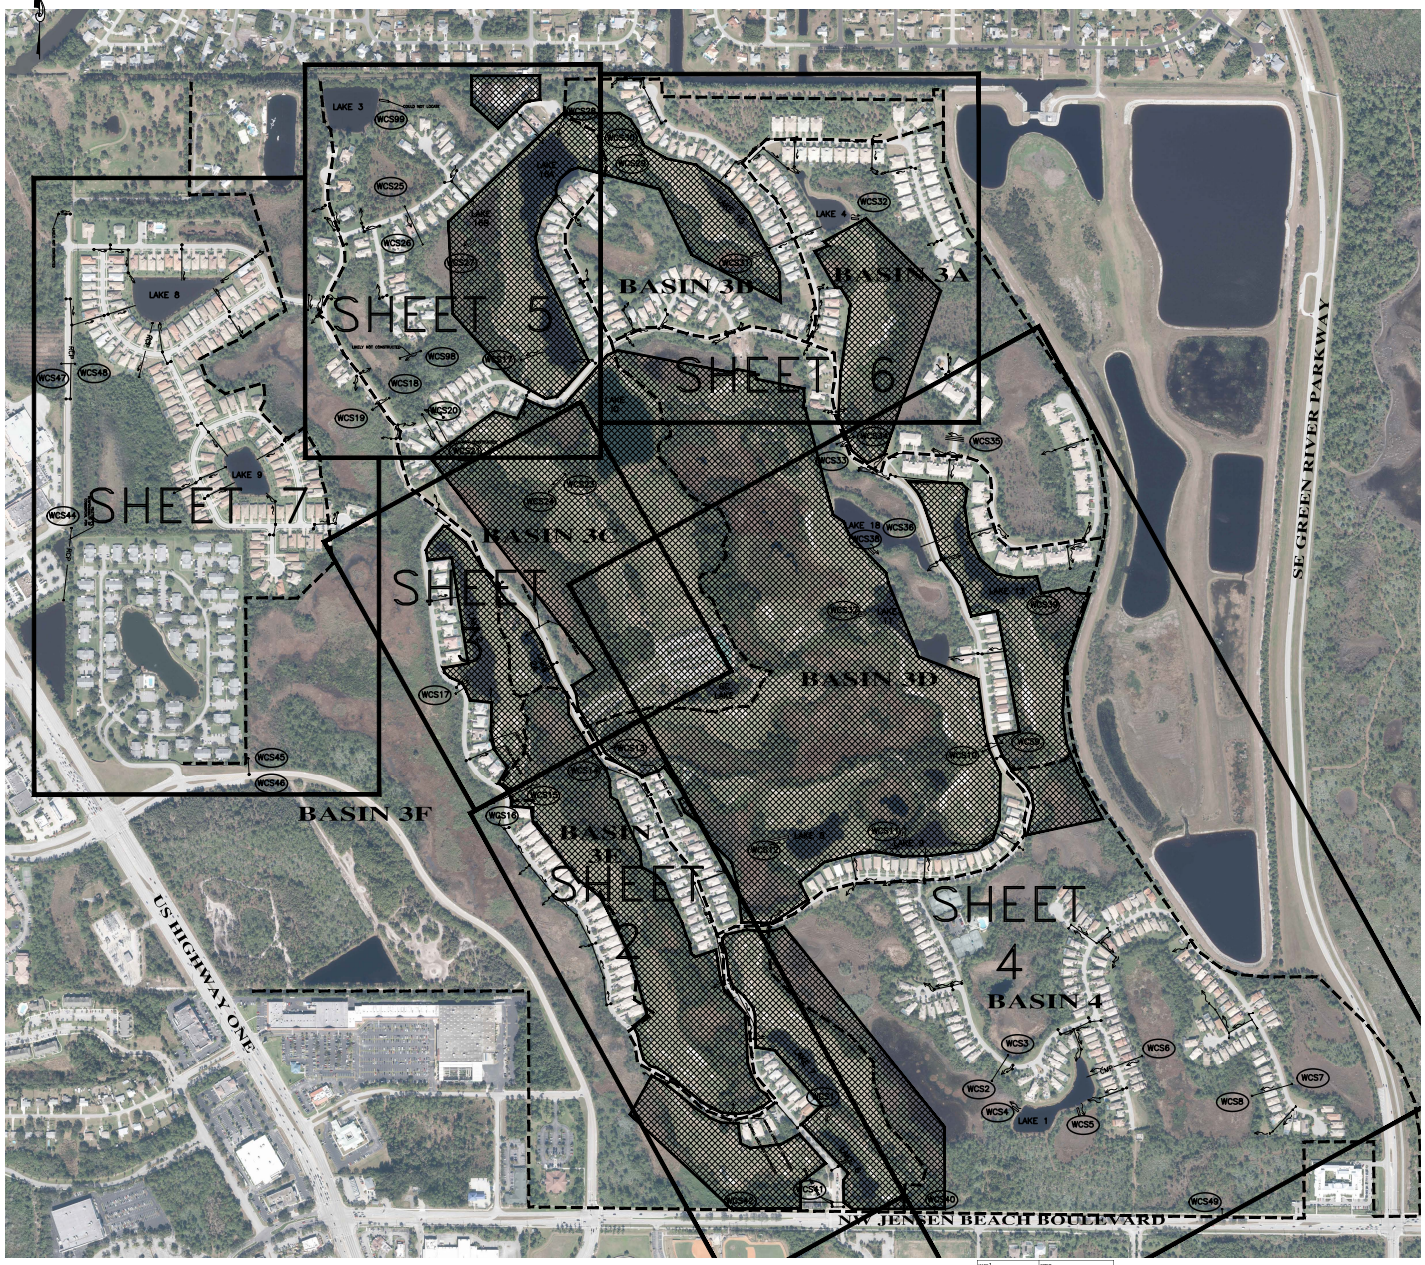

LEGEND:

- (WCS11) STRUCTURE DESIGNATION TAG
- BASIN BOUNDARY
- GOLF COURSE PROPERTY

wcs1	cmp
wcs2	e inlet
wcs3	e inlet
wcs4	lake overflow
wcs5	natural grade overflow
wcs6	e inlet
wcs7	e inlet
wcs8	e inlet
wcs9	e inlet
wcs10	e inlet
wcs11	swale
wcs12	swale
wcs13	e inlet
wcs14	e inlet
wcs15	wetland structure
wcs16	e inlet
wcs17	e inlet
wcs18	wetland structure
wcs19	e inlet
wcs20	e inlet
wcs21	e inlet
wcs22	e inlet
wcs23	e inlet
wcs24	e inlet
wcs25	e inlet
wcs26	e inlet
wcs27	swale
wcs28	e inlet
wcs29	e inlet
wcs30	e inlet
wcs31	swale
wcs32	swale
wcs33	e inlet
wcs34	e inlet
wcs35	(3) 24" rcp
wcs36	cmp
wcs37	swale
wcs38	pipe/swale
wcs39	natural grade overflow
wcs40	e inlet
wcs41	36" cmp
wcs42	cmp
wcs43	wetland structure w/cmp
wcs44	d inlet
wcs45	e inlet
wcs46	manhole
wcs47	d inlet
wcs48	e inlet
wcs49	e inlet
wcs98	pipe
wcs 99	swale

THE MILCOR GROUP, INC.
CIVIL ENGINEERS
10975 SE FEDERAL HIGHWAY
HOBE SOUND, FL 33455

PH: (772)223-8850
FAX: (772) 223-8851
WWW.THEMILCORGROUP.COM
CERTIFICATE OF AUTHORIZATION: 28246

500 0 500 1000
(IN FEET)
1 inch = 250 ft.

OVERALL DRAINAGE MAP

JENSEN BEACH COUNTRY CLUB

1